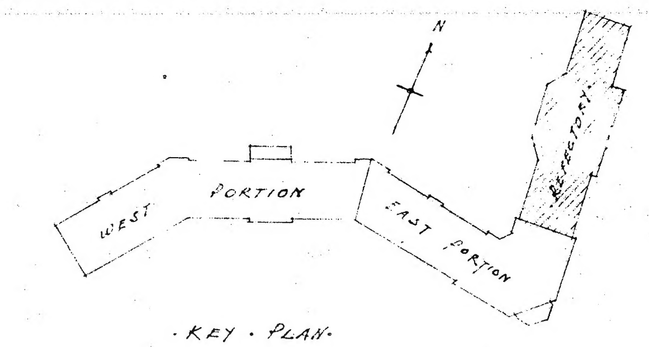

· KEY · PLAN ·

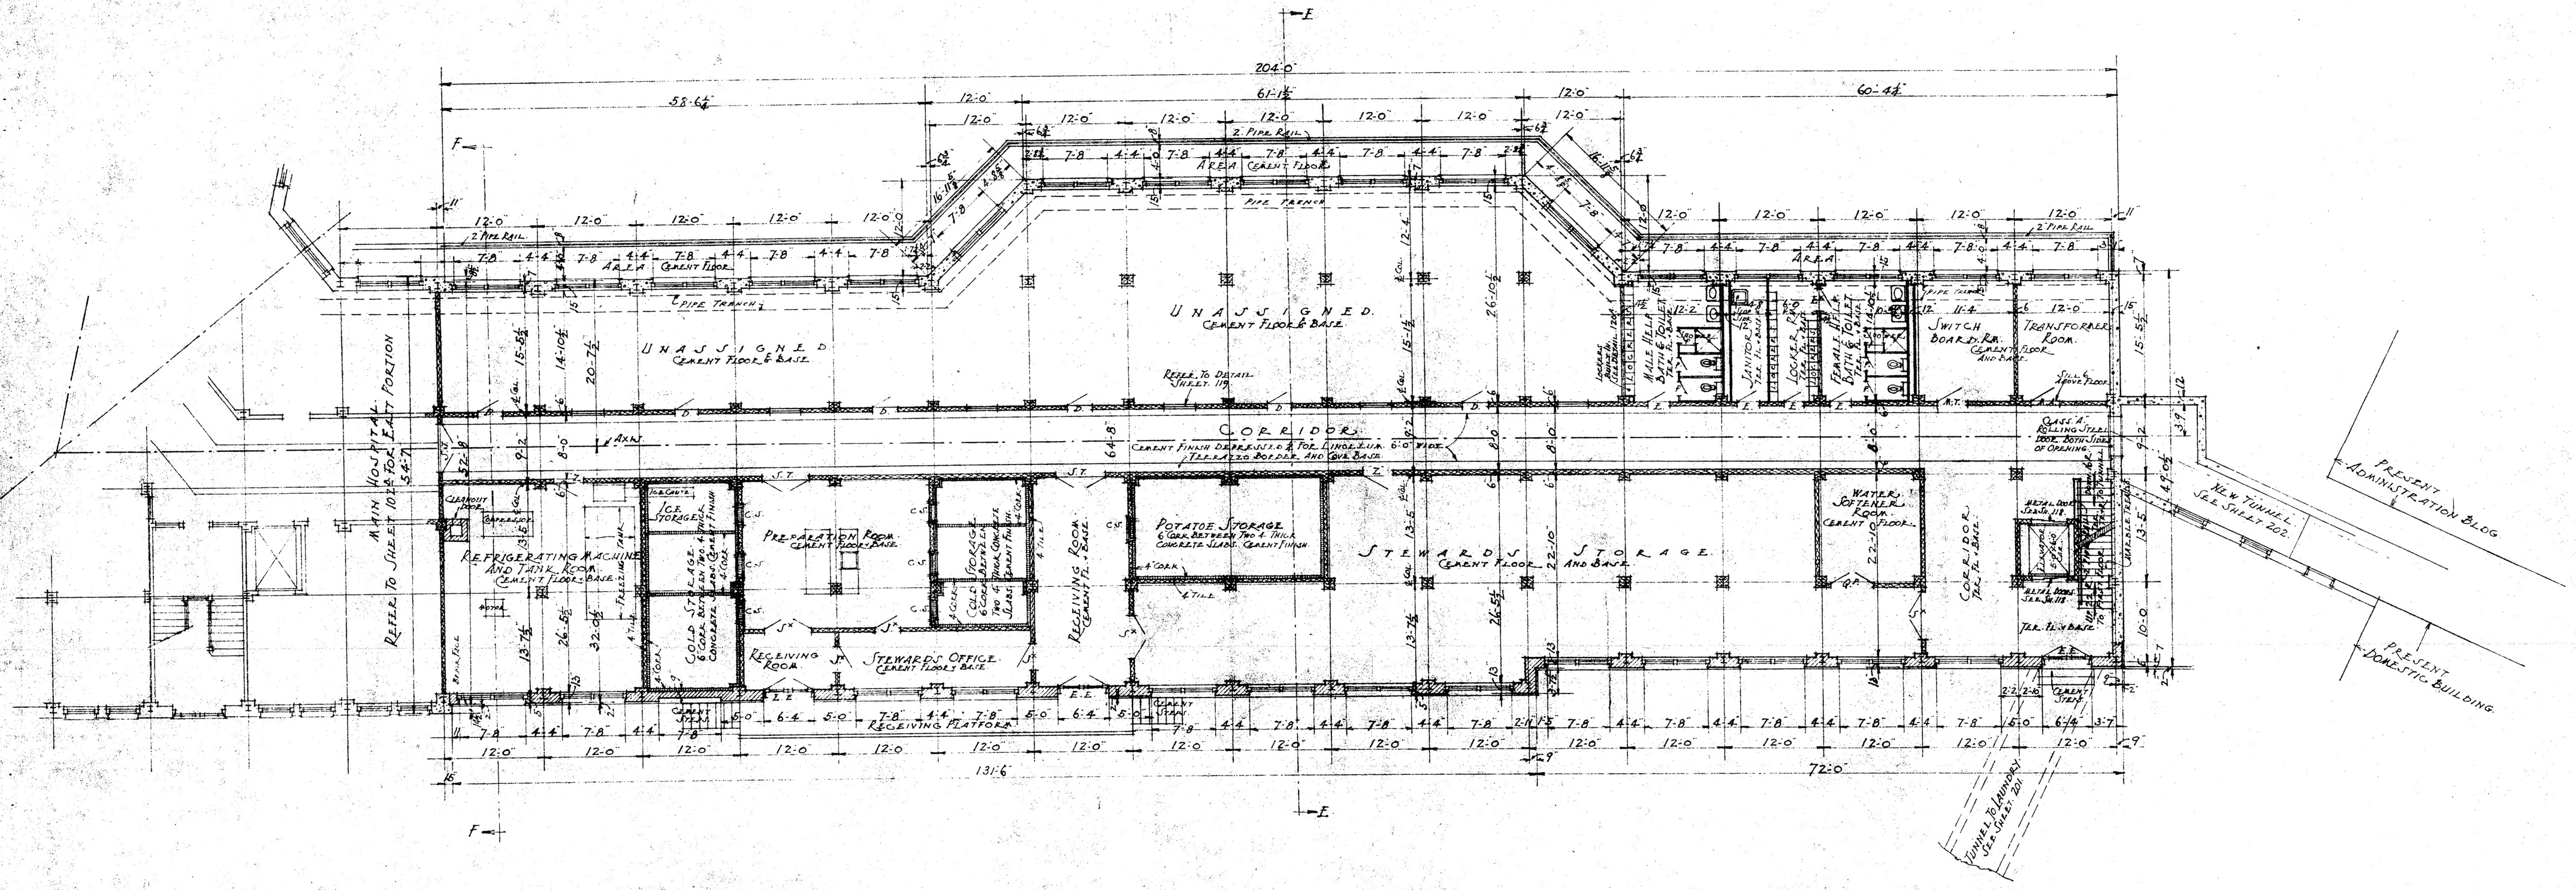
204·0"
58·6¼"
61·1½"
60·4¼"
12·0
2 PIPE RAIL
AREA CEMENT FLOOR
PIPE TRENCH
UNASSIGNED CEMENT FLOOR & BASE
REFER TO DETAIL SHEET 119
CORRIDOR CEMENT FINISH DEPRESS'D 6" FOR LINOLEUM 6'-0" WIDE TERRAZZO BORDER AND COVE BASE
MAIN HOSPITAL EAST PORTION
REFER TO SHEET 105
AXIS
CLEANOUT DOOR
ICE STORAGE
REFRIGERATING MACHINE AND TANK ROOM CEMENT FLOOR & BASE
COLD STORAGE 6" CONCRETE SLABS CEMENT FINISH 4" COVE
PREPARATION ROOM CEMENT FLOOR & BASE
RECEIVING ROOM
STEWARD'S OFFICE CEMENT FLOOR & BASE
POTATO STORAGE 6" CONC. BETWEEN TWO 4" TILE CONCRETE SLABS CEMENT FINISH
RECEIVING PLATFORM
STEWARD'S STORAGE CEMENT FLOOR AND BASE
WATER SOFTENER ROOM CEMENT FLOOR
CORRIDOR TERR. FL. & BASE
LOCKERS AND TOILET ROOMS
MALE HELPS BATH & TOILET
FEMALE HELPS BATH & TOILET
JANITOR'S CLOSET
SWITCH BOARD RM. CEMENT FLOOR AND BASE
TRANSFORMER ROOM
CLASS A ROLLING STEEL DOOR BOTH SIDES OF OPENING
METAL DOOR
TERR. FL. & BASE
TUNNEL TO LAUNDRY SEE SHEET 201
NEW TUNNEL SEE SHEET 202
PRESENT ADMINISTRATION BLDG
PRESENT DOMESTIC BUILDING
131·6
72·0

· GROUND · FLOOR · PLAN · · REFECTORY · PORTION ·
SCALE · ⅛" · 1·0 ·

PIPE TRENCH WHERE TERRAZZO FLOOR OCCURS TO HAVE 2½" THICK RAIN-TER PLATE COVERS WITH BRASS STRIPS ALONG EDGES.

· HOSPITAL ·
· WAVERLY · HILL · SANITARIUM ·
· VALLEY · STATION · JEFFERSON · COUNTY · KY ·

DRAWN WJD/HA	D·X·MURPHY & BRO.	SHEET NO.
DATE 12-21-24	· ARCHITECTS · LOUISVILLE · KENTUCKY ·	102C